Project Challenge

spring show 2019

21 March 2019

Stand Cost - £395/sqm
To book call - 01256 762460

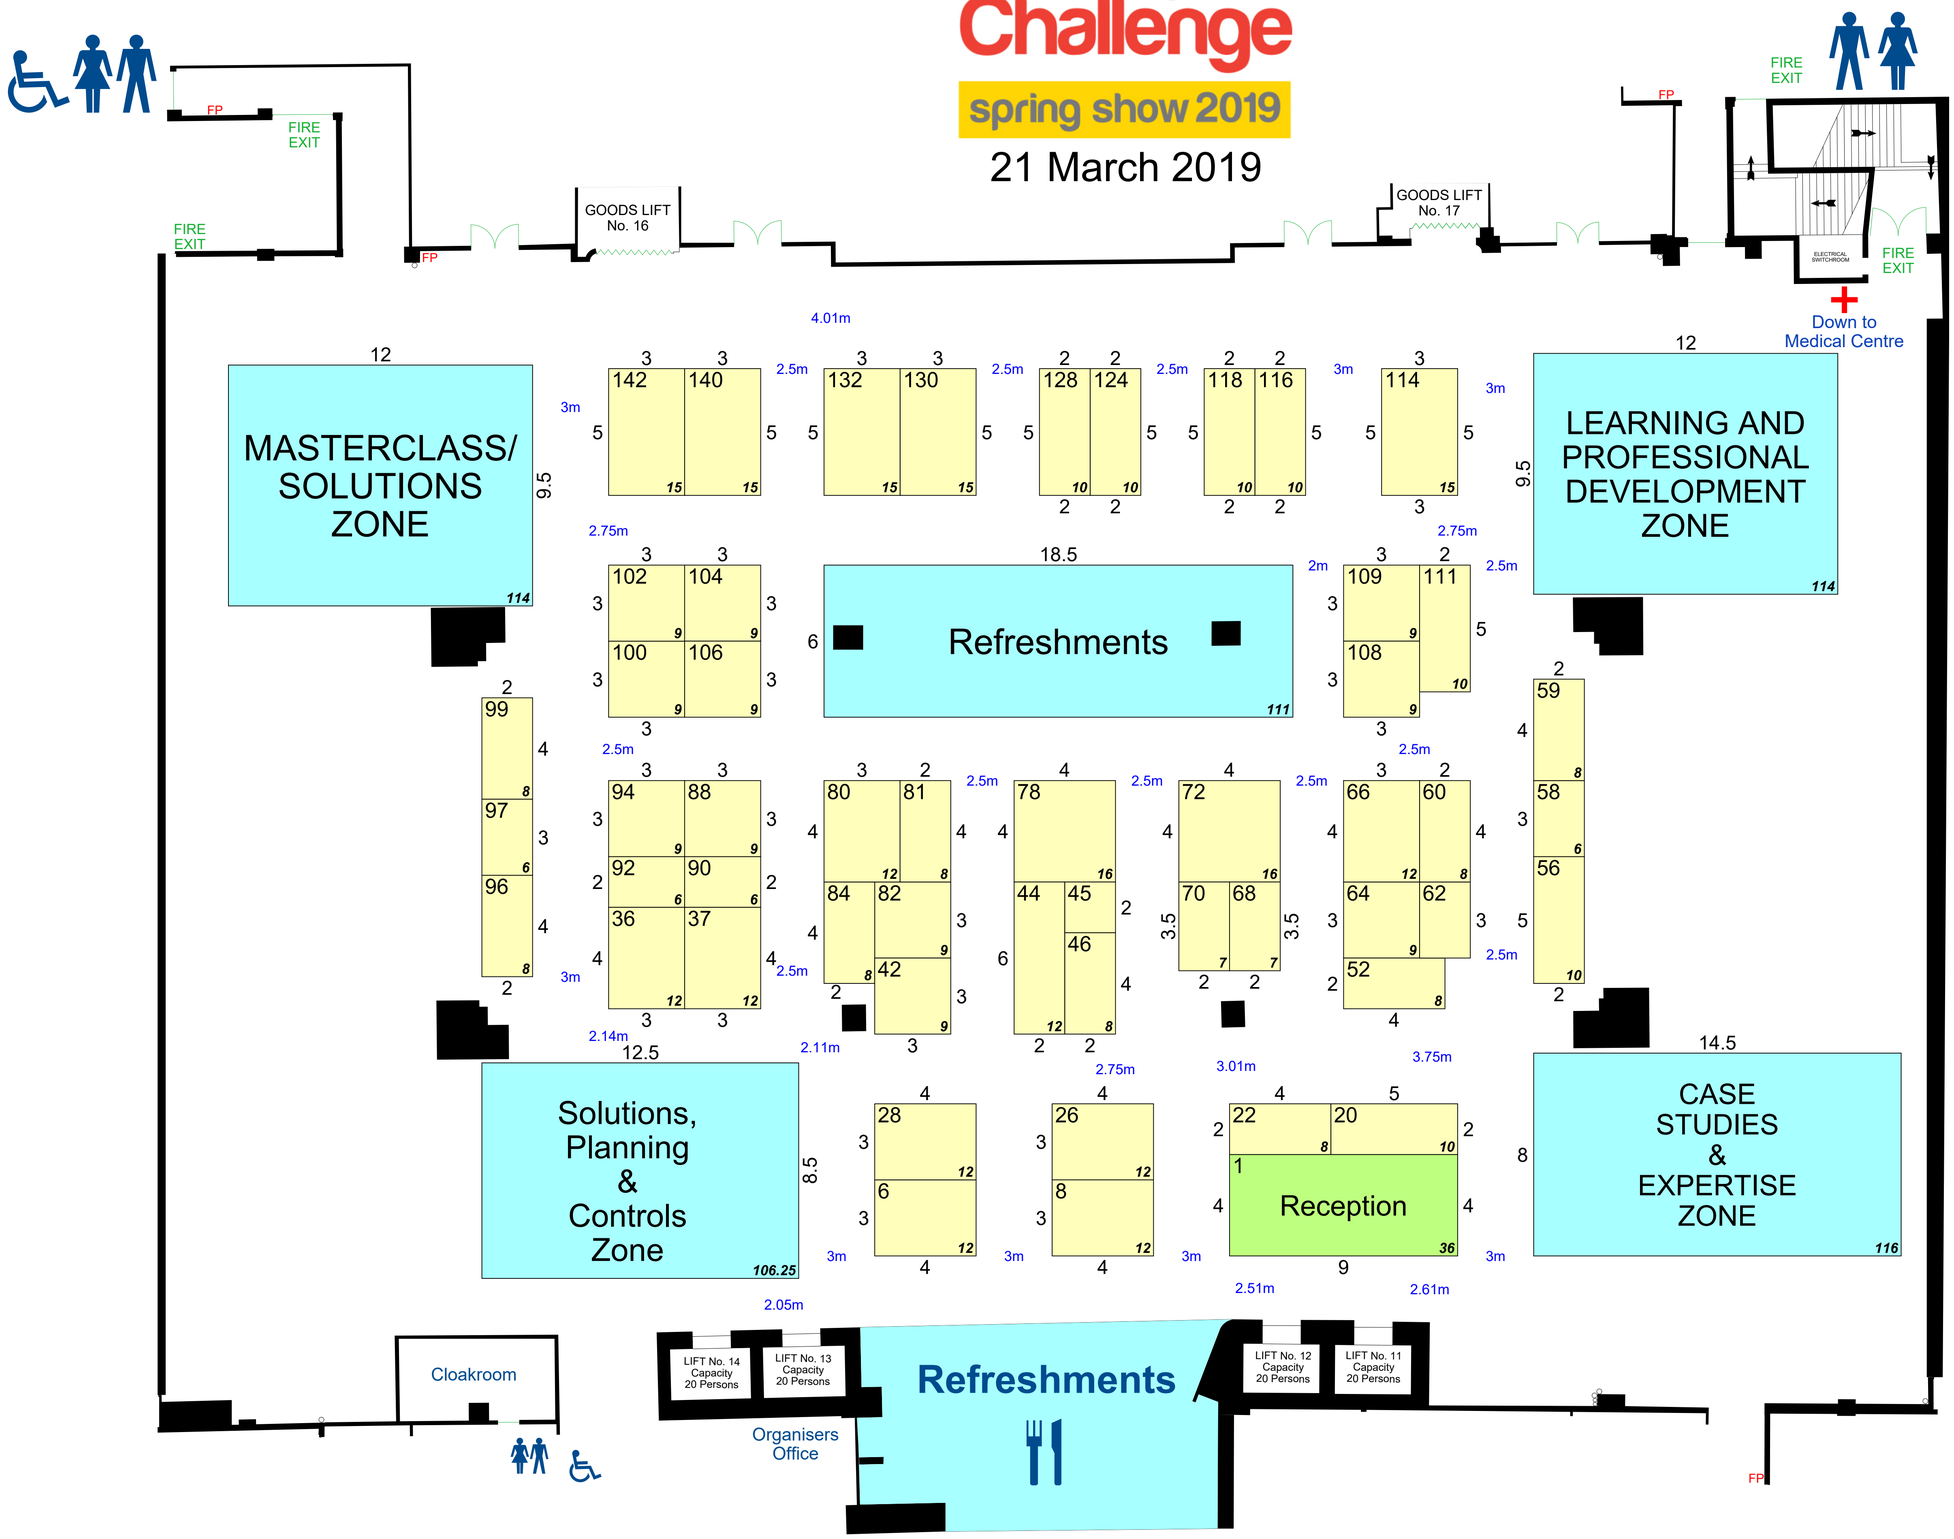

Issue Number : 1
Issue Date : 25 Oct 2018
Scale : N.T.S.
eventfloorplans
Drawn By : Clare Canning