Project Challenge

spring show 2019

21 March 2019

Stand Cost - £395/sqm
To book call - 01256 762460

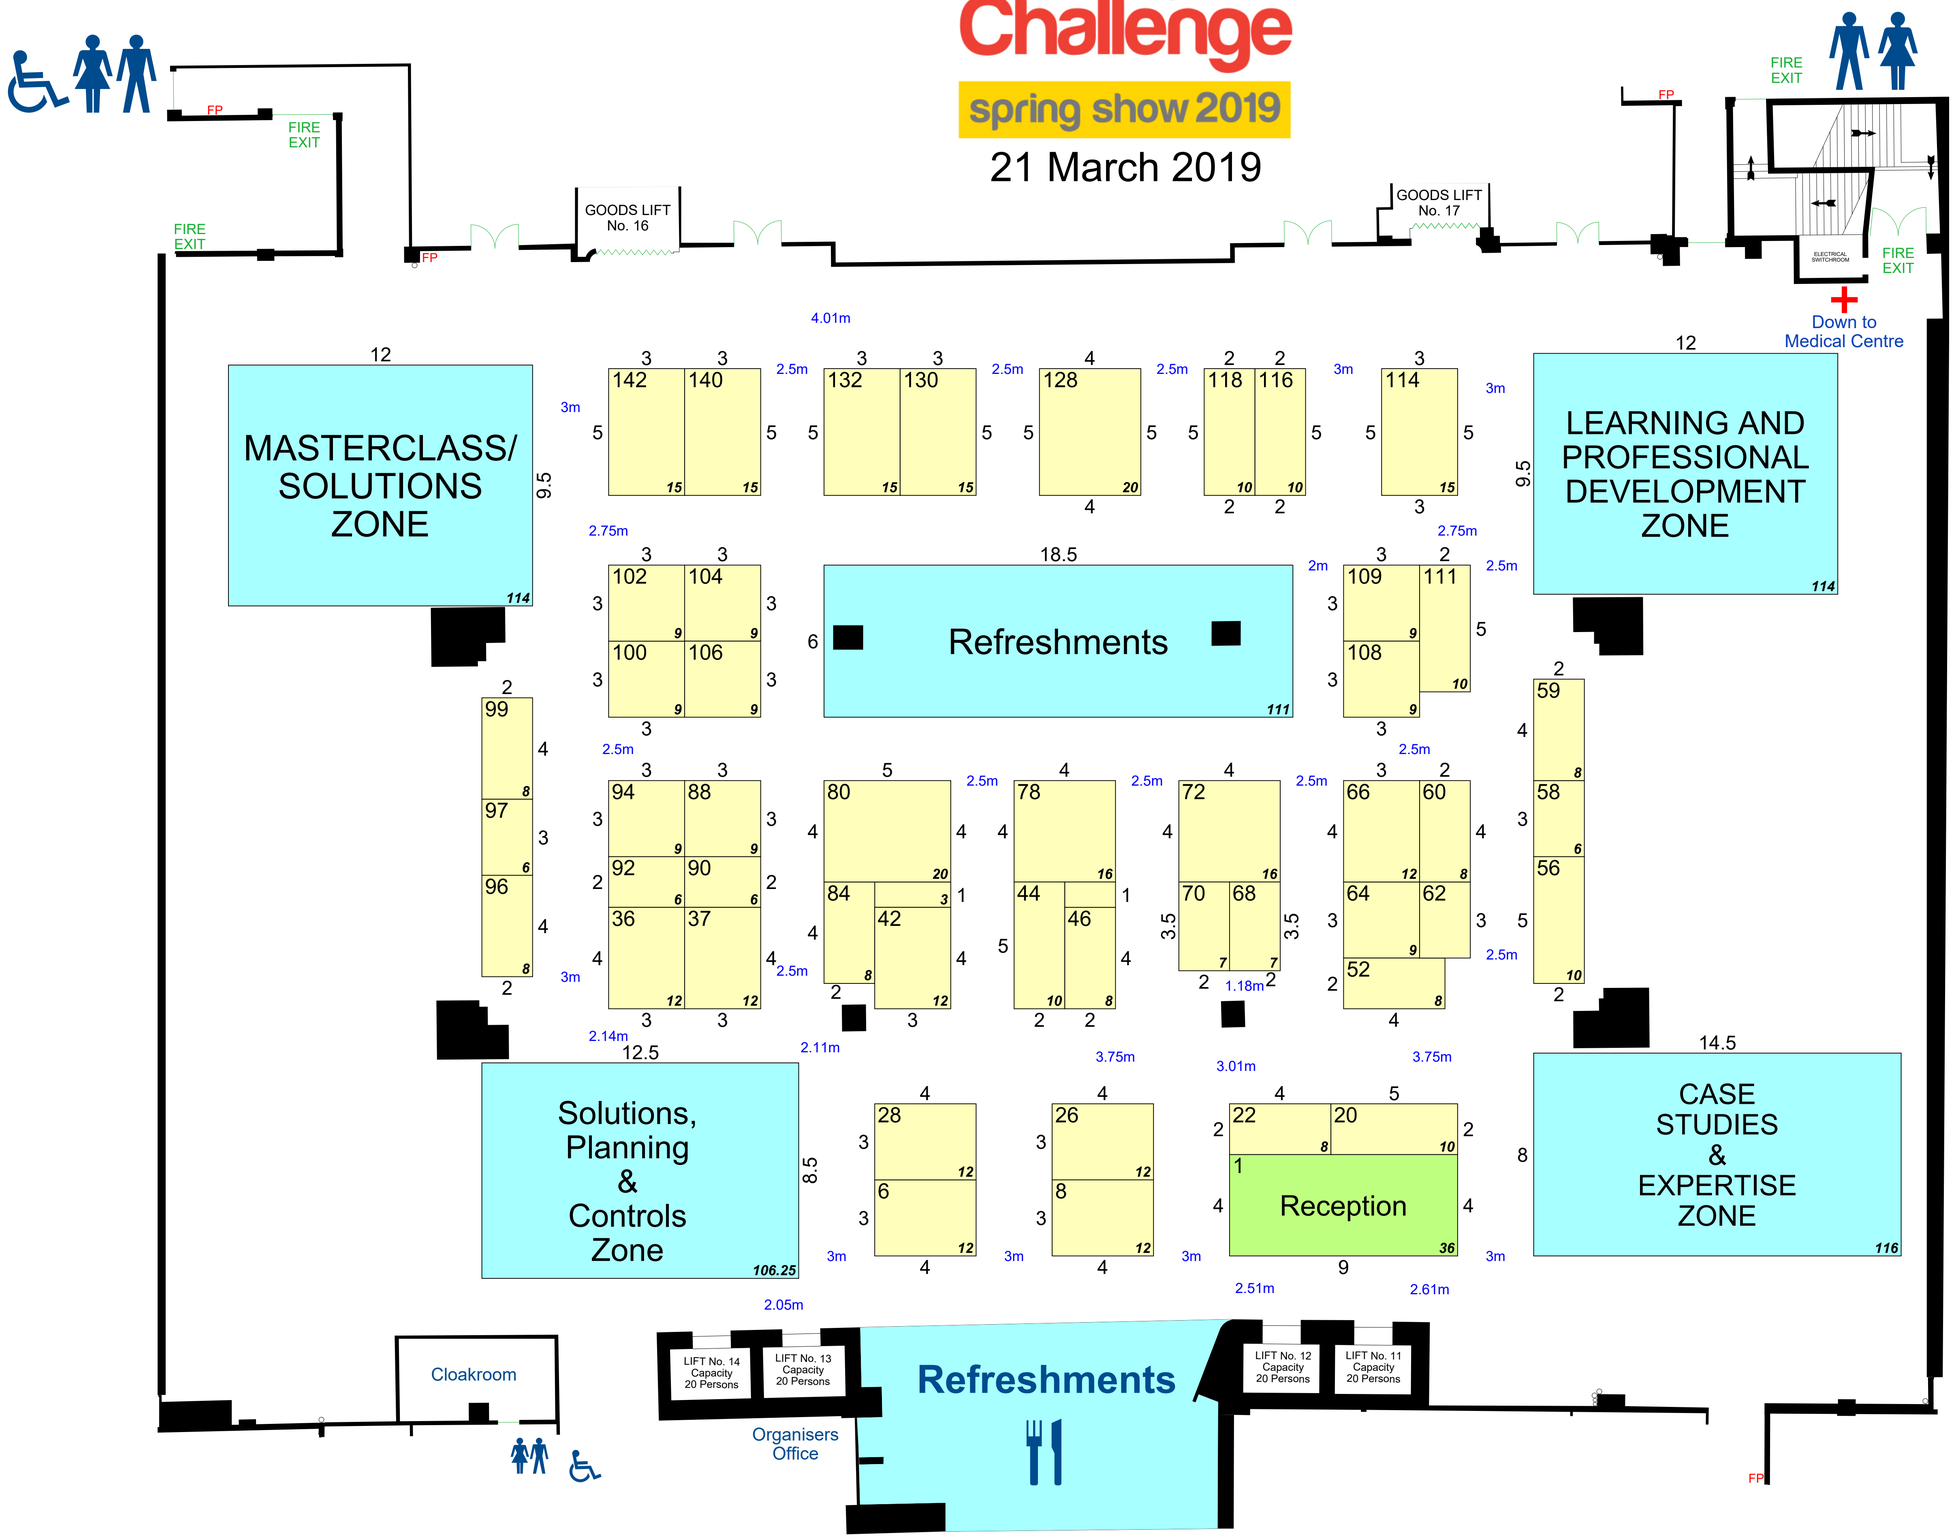

Issue Number : 2
Issue Date : 24 Jan 2019
Scale : N.T.S.
eventfloorplans
Drawn By : Clare Canning